CHARLES H. CLUCAS
VOL. 5900 PG. 439
UPPER LEVEL FINISHED FLOOR EL = 1183.8
LOWER LEVEL FINISHED FLOOR EL = 1172.4

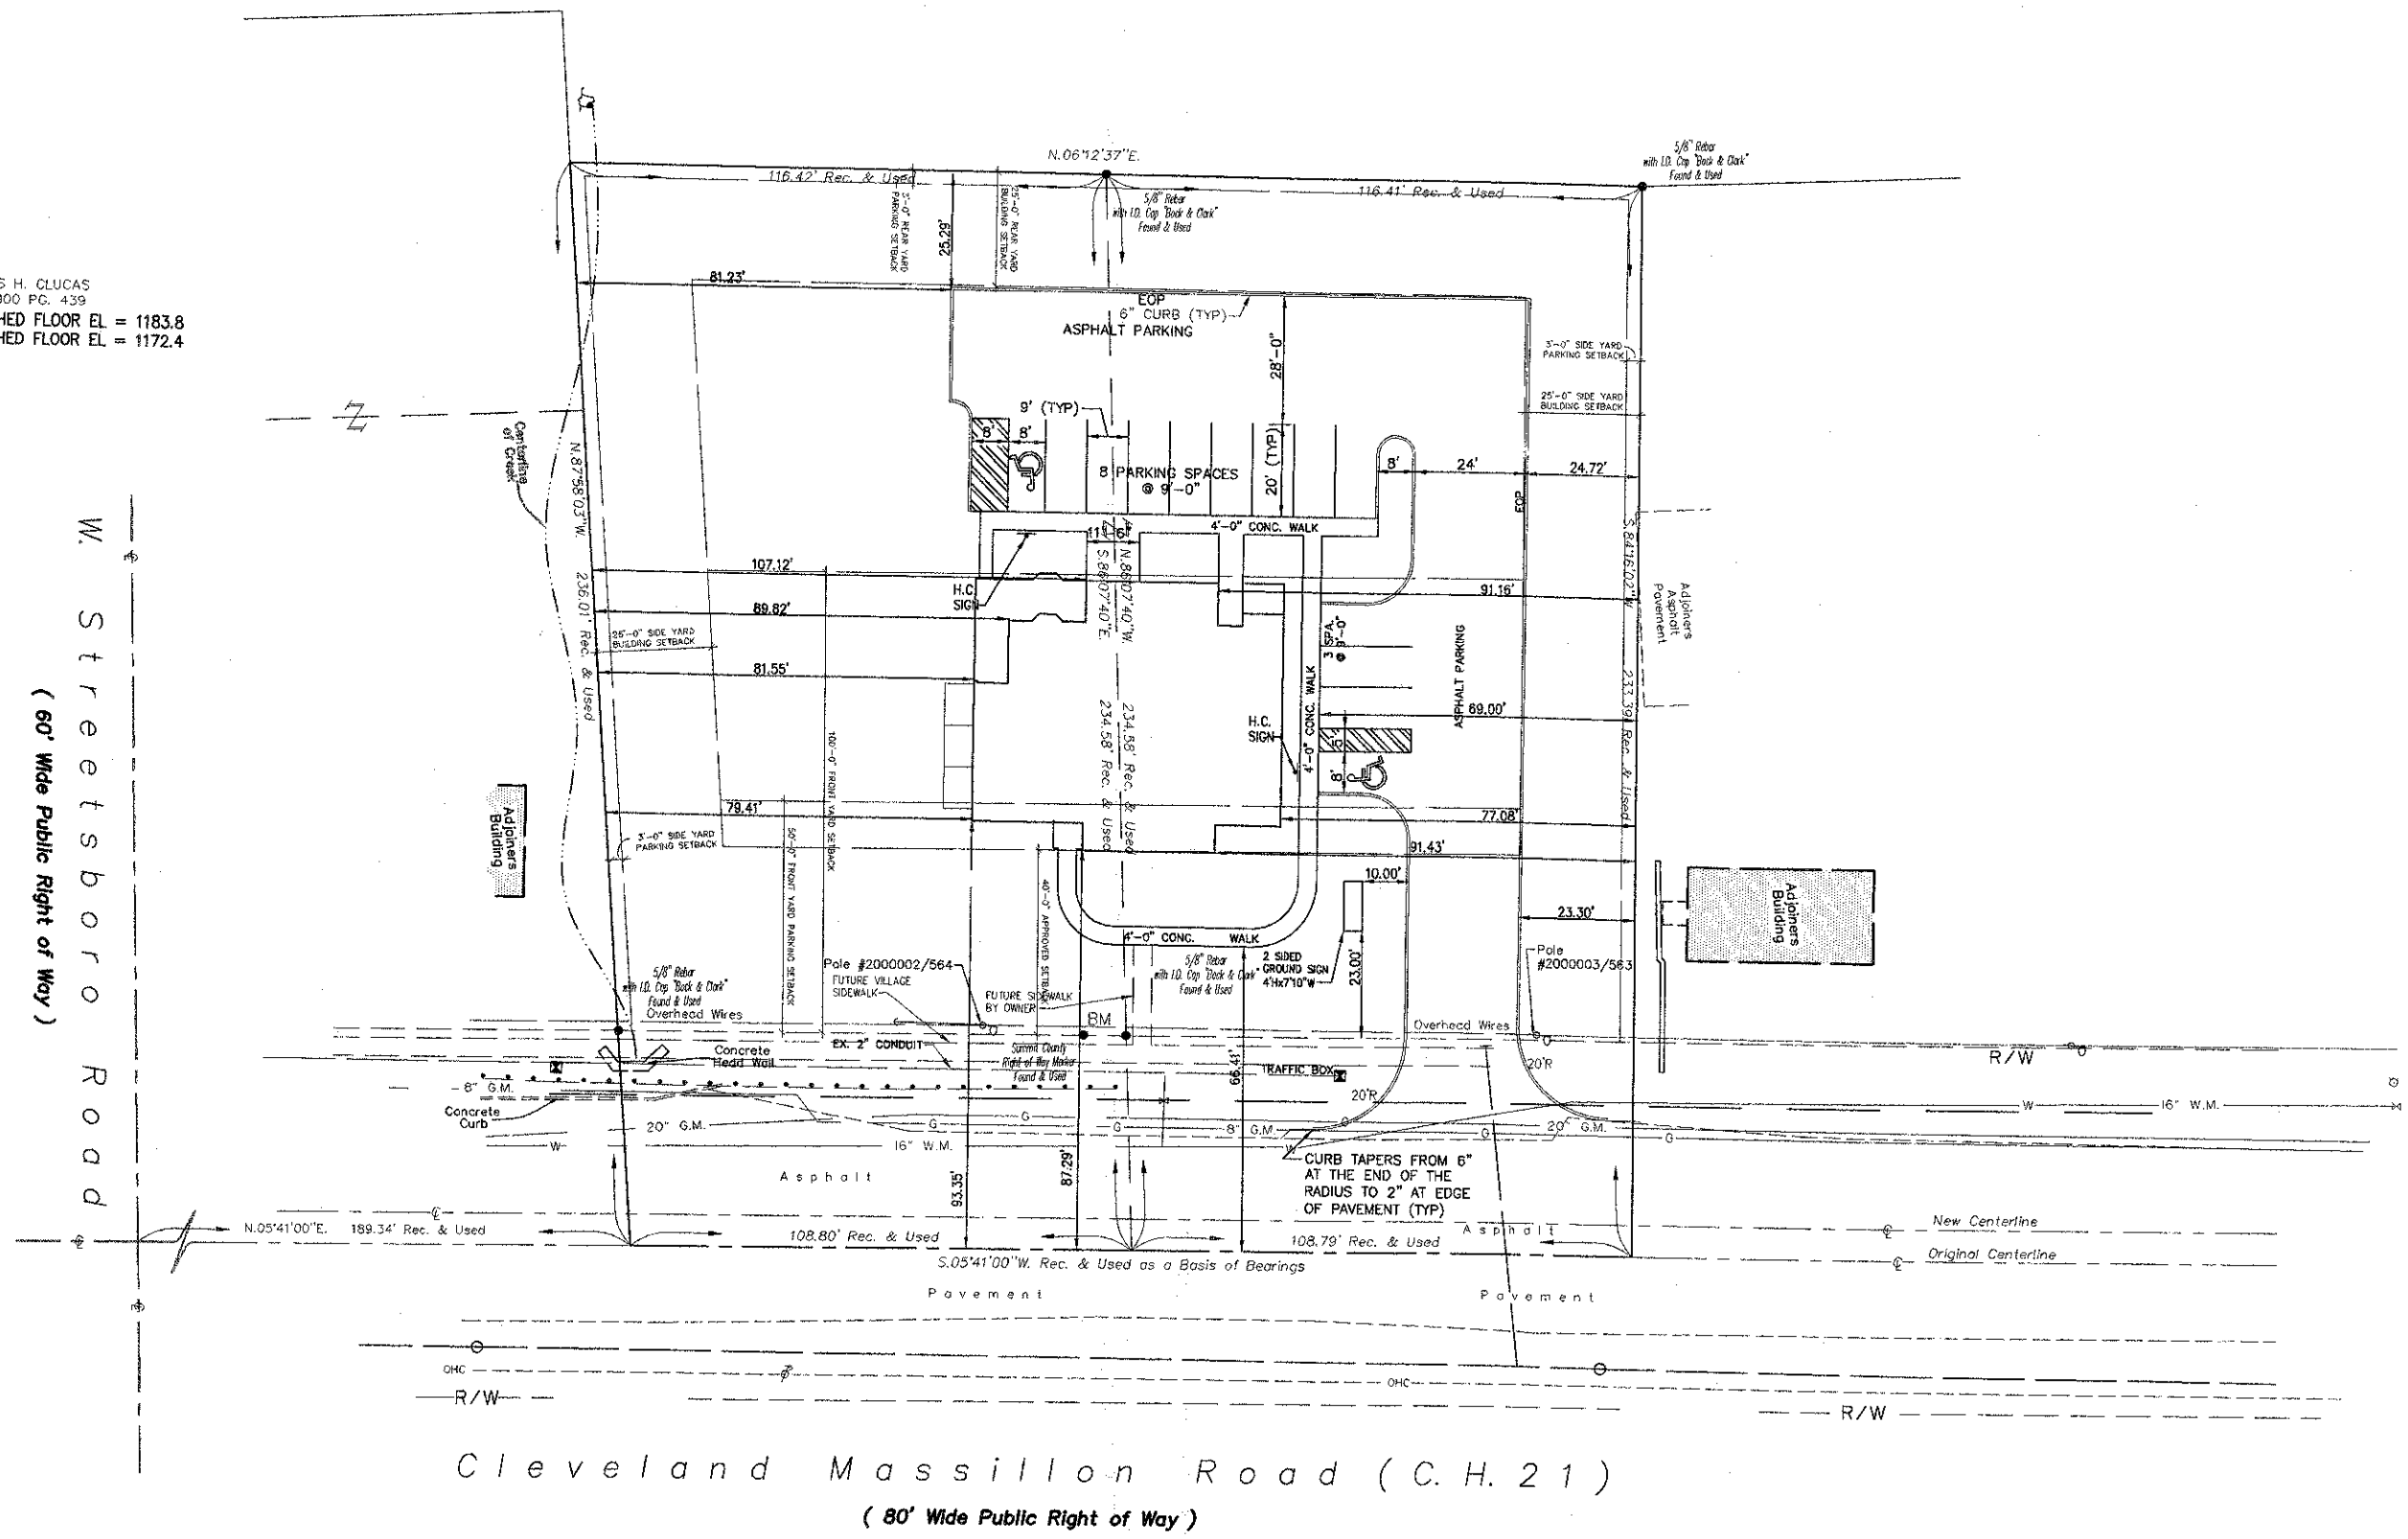

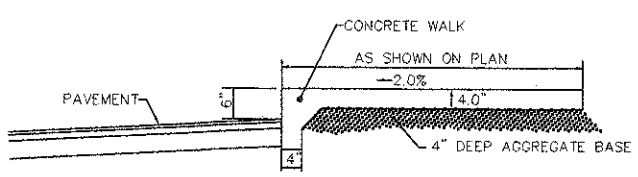

INTERGRAL CURB & WALK DETAIL

NOT TO SCALE

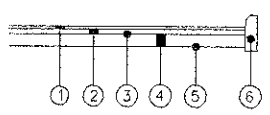

LIGHT-DUTY ASPHALT PAVEMENT

1 ODOT 448 – 1.5" ASPHALT CONCRETE SURFACE, TYPE 1
2 ODOT 448 – 2.5" ASPHALT CONCRETE INTERMEDIATE COURSE, TYPE 2
3 ODOT 408 – BITUMINOUS PRIME COAT (0.40 GAL PER SY)
4 ODOT 304 – 6" AGGREGATE BASE
5 ODOT 203 – COMPACTED SUBGRADE
6 ODOT 609 – 6" CONCRETE CURB

TYPICAL PAVEMENT OF BRECKSVILLE ROAD

1 ODOT 404 – 1.25" ASPHALT CONCRETE SURFACE COURSE
2 ODOT 402 – 1.75" ASPHALT CONCRETE INTERMEDIATE COURSE
3 ODOT 301 – 7" BITUMINOUS AGGREGATE BASE
4 ODOT 304 – 6" AGGREGATE BASE

2 WORKING DAYS BEFORE YOU DIG
CALL TOLL FREE 800-362-2764
OHIO UTILITIES PROTECTION SERVICE

SEE SHEET C104 FOR CONSTRUCTION DRIVE.

1 / C101 SITE PLAN
SCALE 1"=20'

STATE OF OHIO
MICHAEL C. REKSTIS
64563
REGISTERED
PROFESSIONAL ENGINEER

REVISIONS 11/1/02
REVISIONS 6/19/02
REVISIONS 4/8/02
REVISIONS 3/12/02

CUYAHOGA VALLEY VETERINARY CLINIC
THE VILLAGE OF RICHFIELD

SITE PLAN

T C Architects, Incorporated
1650 West Market Street
Akron, Ohio 44313
Phone (330) 867-1093
Fax (330) 867-4198

DATE
12-18-01
REVISION
12•09 •02

PROJECT NO.
53-A-01
DRAWING NO.
C101
category sheet